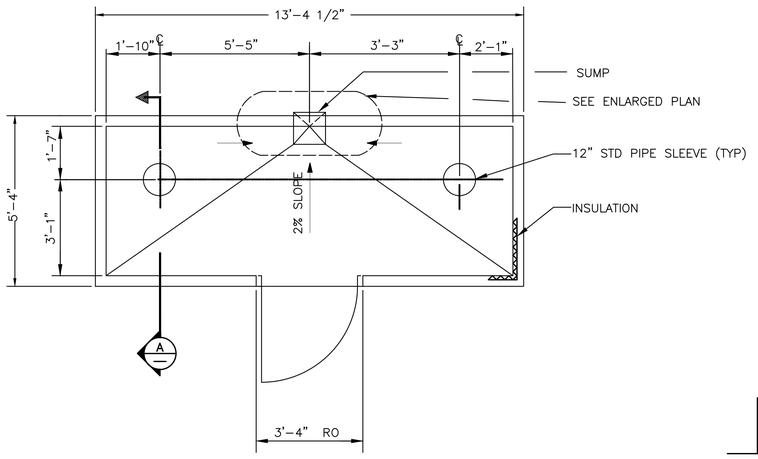


NORTH

FLOOR PLAN

SCALE: 1/2" = 1'-0"

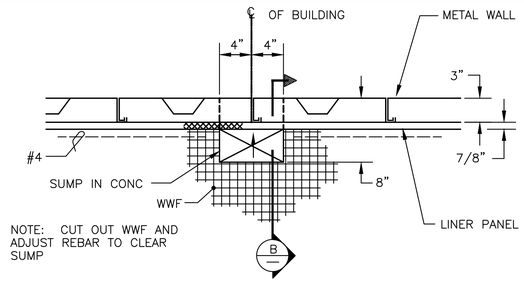


ENLARGED PLAN

SCALE: NONE

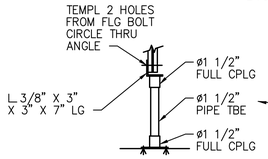


SUPPORT

2 PLACES

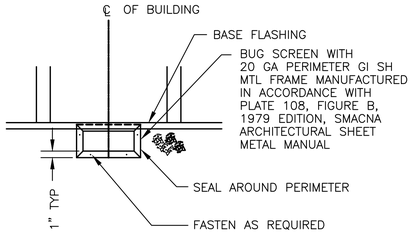


EXTERIOR EL

SCALE: NONE

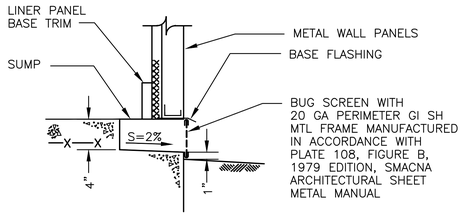


SECTION B

SCALE: NONE

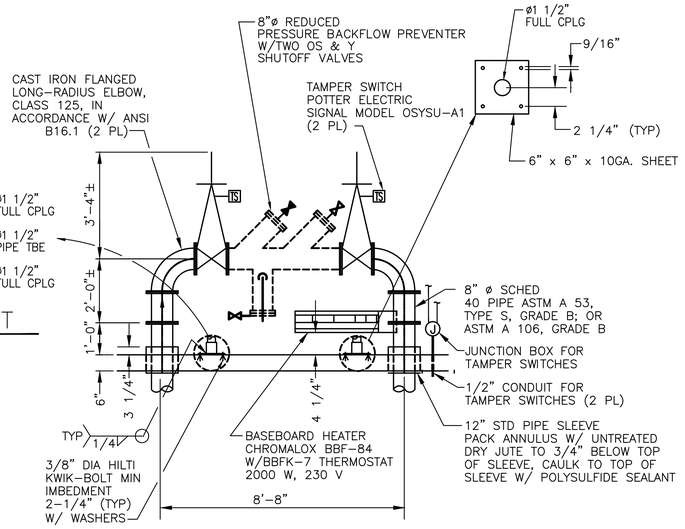


NOTES:
1. PROVIDE THRUST RESTRAINT AT BOTH UNDERGROUND ELBOWS.
2. FLANGES CLASS 150, ASTM A 105; BOLTING, ASTM A 307, GRADE B; AND HEAVY HEX NUTS, ASTM A 563, GRADE A; GASKETS, GARLOCK BLUE-GARD, STYLE 3000.

SECTION D

SCALE: NONE

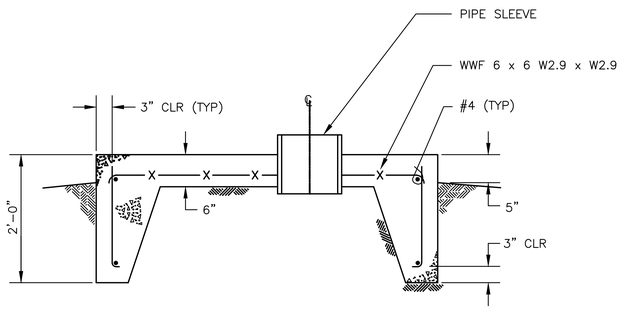


SECTION A

SCALE: 1"=1'-0"

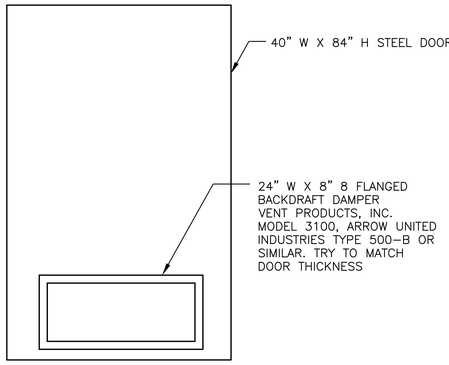


DOOR EL

SCALE: NONE
(BUILDING 285W)

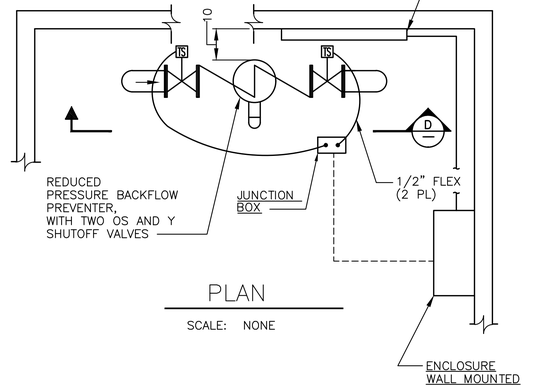


PLAN

SCALE: NONE

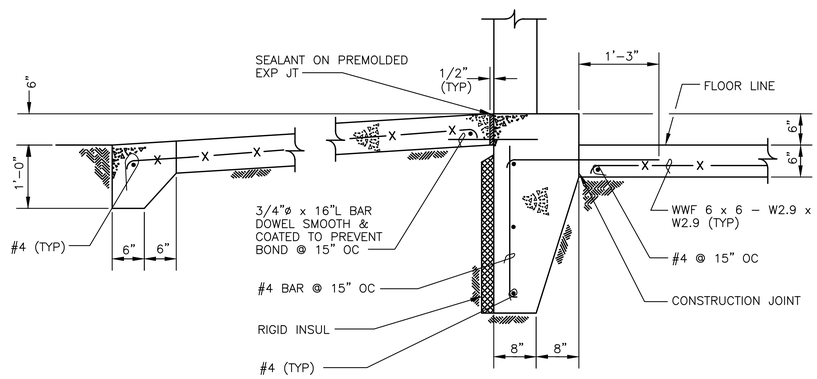


WEST ENTRANCE A H-2-80543

SCALE: NONE

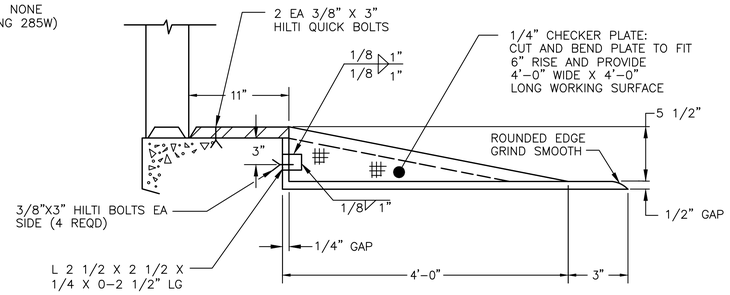


RAMP @ WEST PERSONNEL DOOR

SECTION C H-2-80543

SCALE: NONE

Approved for Public Release;
Further Dissemination Unlimited

DATE: Apr 14, 2025 HANFORD RELEASE

| DWG NUMBER | TITLE | REF NUMBER | TITLE |
|---|---|---|---|
| DRAWING TRACEABILITY LIST | | NEXT USED ON | REFERENCES |

| REV REL | MFD | REV NO. | DESCRIPTION |
|---|---|---|---|
| | | 3 | REVISED PER ECR-25-000247 |

REVISIONS

BLDG. NO. 2401W 272WA 285W

INDEX NO. 0801 0901

**CAUTION** NOT COMPLETE WITHOUT CURRENT CHANGE DOCUMENTS FROM DATABASE

**ATTENTION** DESTROY THIS DOCUMENT BY SHREDDING MAY CONTAIN SENSITIVE INFORMATION

| NAME | DATE | COMPANY |
|---|---|---|
| DRAWN BY H0039958-RE MITCHELL | 4/14/2025 | CPCc |
| MECHANICAL ENGINEER H5204492-BR POTEET | 4/14/2025 | CPCc |
| DESIGN AUTHORITY H0074742-M RODRIGUEZ | 4/14/2025 | CPCc |

U.S. DEPARTMENT OF ENERGY
Richland Operations Office

# ARCH/STRL ELEVATIONS & DETAILS

W-018 PCB/RMW STORAGE FACILITY

| SIZE | DRAWING NUMBER | SHEET | REV |
|---|---|---|---|
| F | H-2-80545 | 2 | 3 |

SCALE SHOWN

23958

DOE_TB_F.DWG (JAN 2012)